OFFICIAL PLAT

GRANT KNOWLES ADDIT

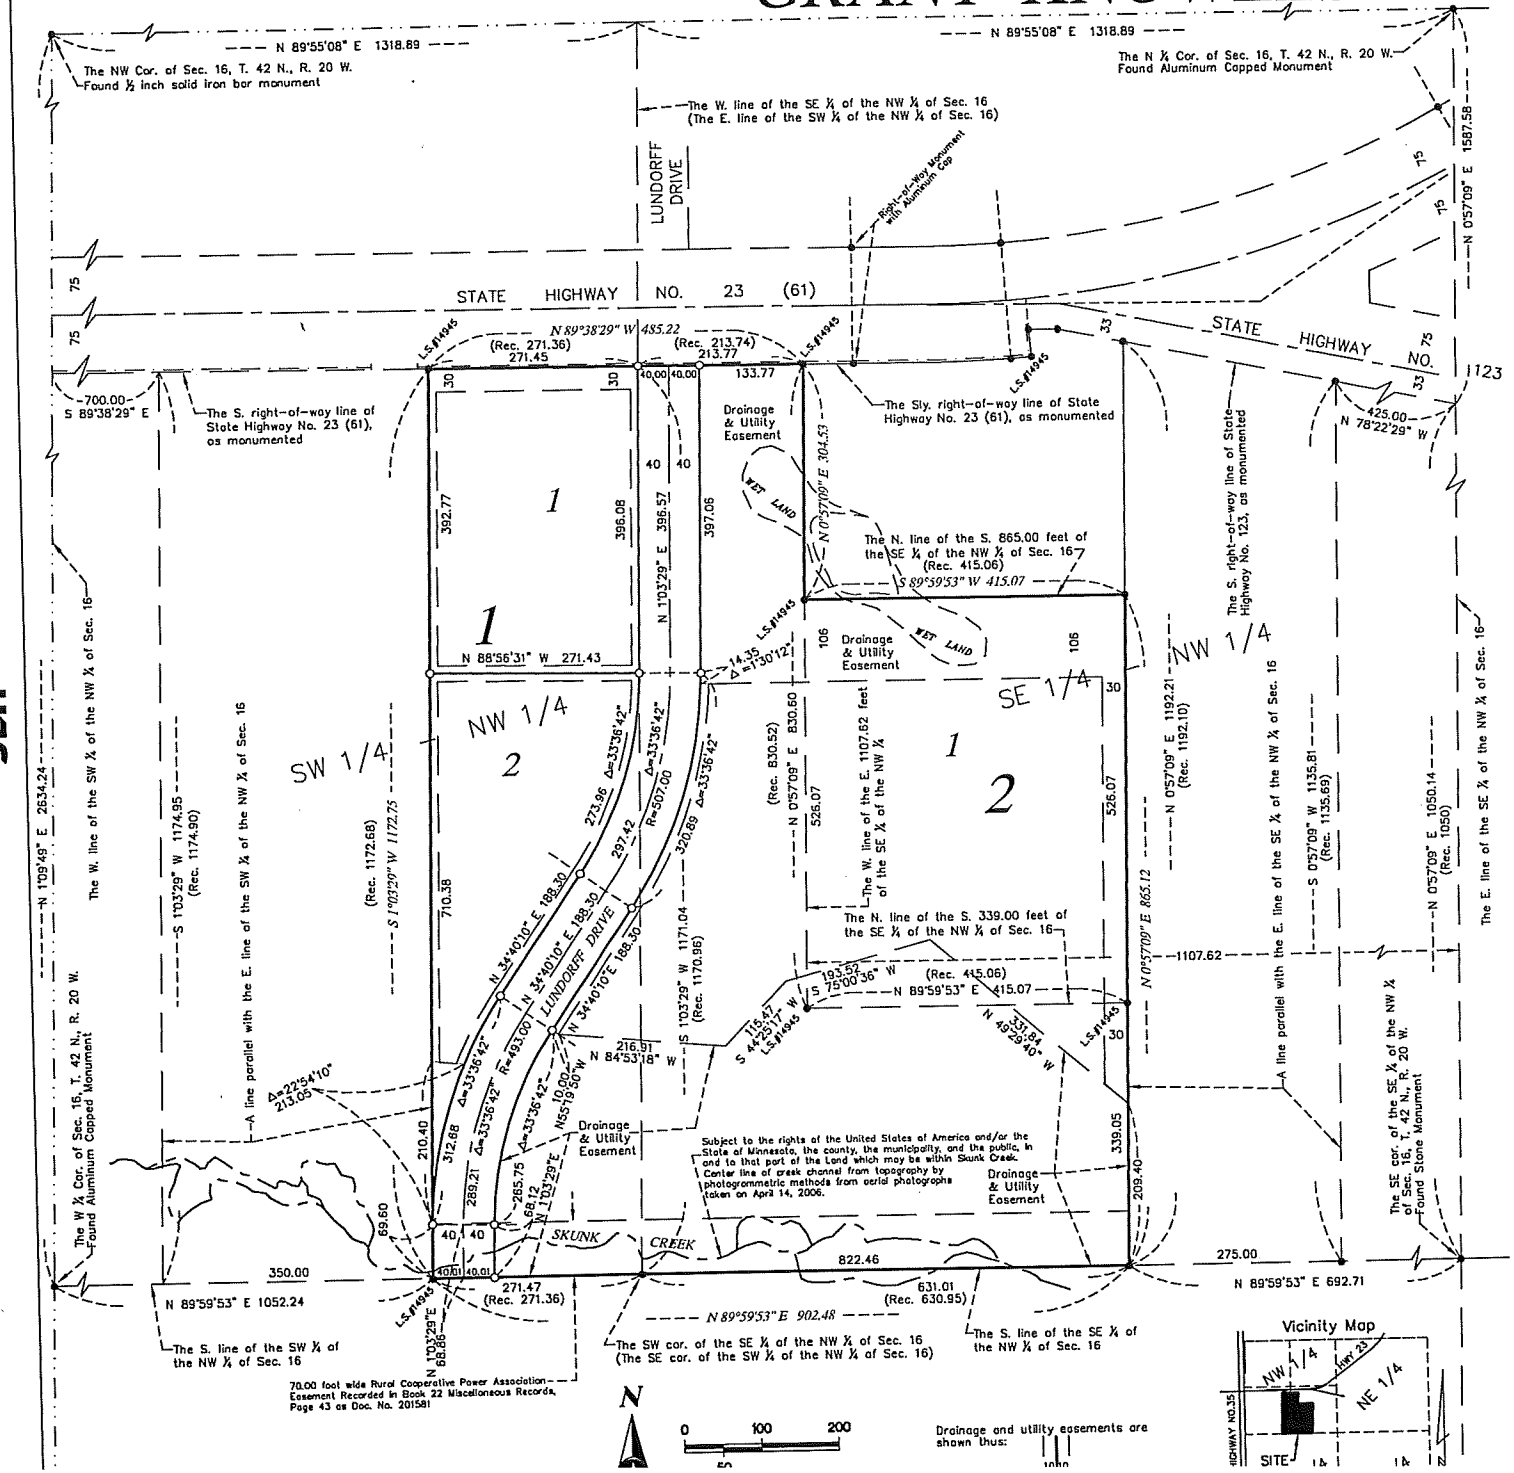

KNOW ALL P
proprietor of

That part of
the Southea
right-of-wa
1135.69 feet
parallel with
Quarter and
less, to the
415.06 feet,
said West li
East along

And

That part o
the Southea
right-of-wa
1135.69 fee
parallel with
1192.10 feet
thence Nort
parallel with
Quarter; th
feet, more
feet to the
Northwest
said South

And

That part
Commencin
Highway No
Quarter of
South line
Southeast
Northwest
feet to the
beginning;

Subject to
that part

Has cause
use forever
plat.

In witness
by its prop

STATE OF
COUNTY O
The forego

Notary Pu
My Commi

I, Luke C
in the Sta
designated
and wet l
and all pu

Dated this

Luke C Kr
Minnesota

STATE OF
COUNTY O
The foreg
Minnesota

Notary Pu
My Comm

CITY OF
Approved
compliance

By:

PINE COU
No delinq

County A

PINE COU
I hereby

County T

PINE COU

DOCUMEN

I hereby