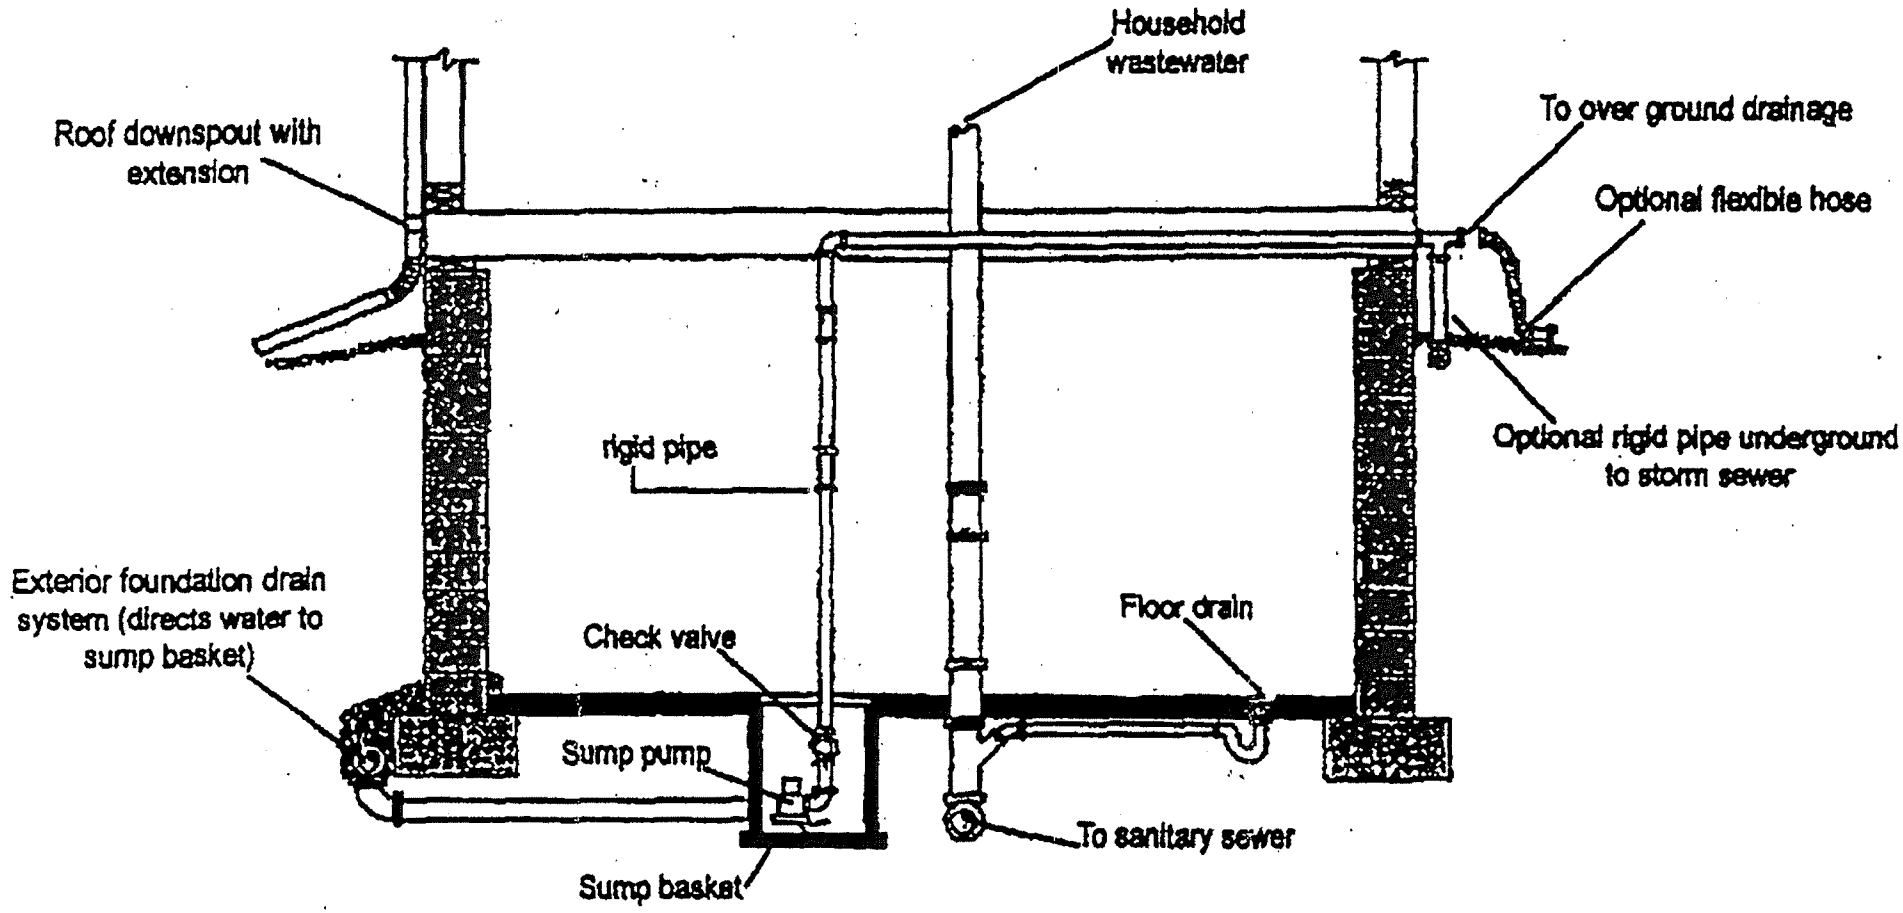

PROPER CONNECTION